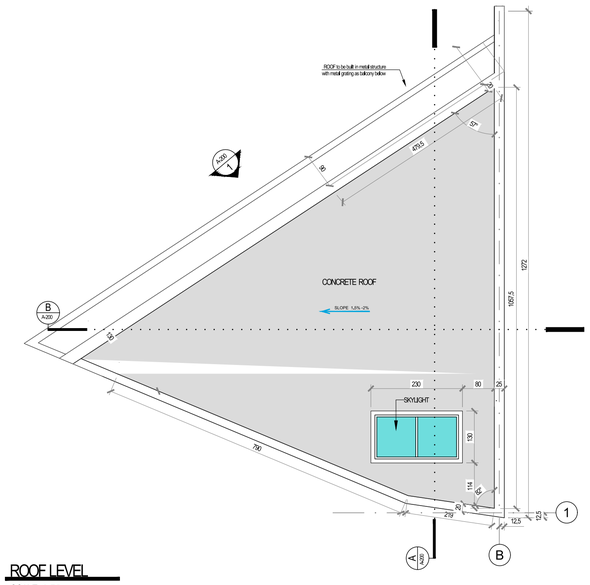

ROOF LEVEL
SCALE: 1: 75

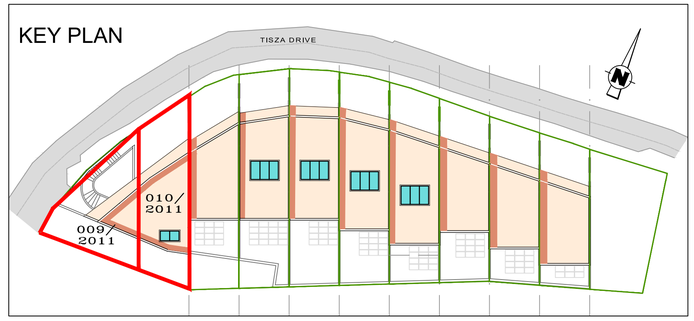

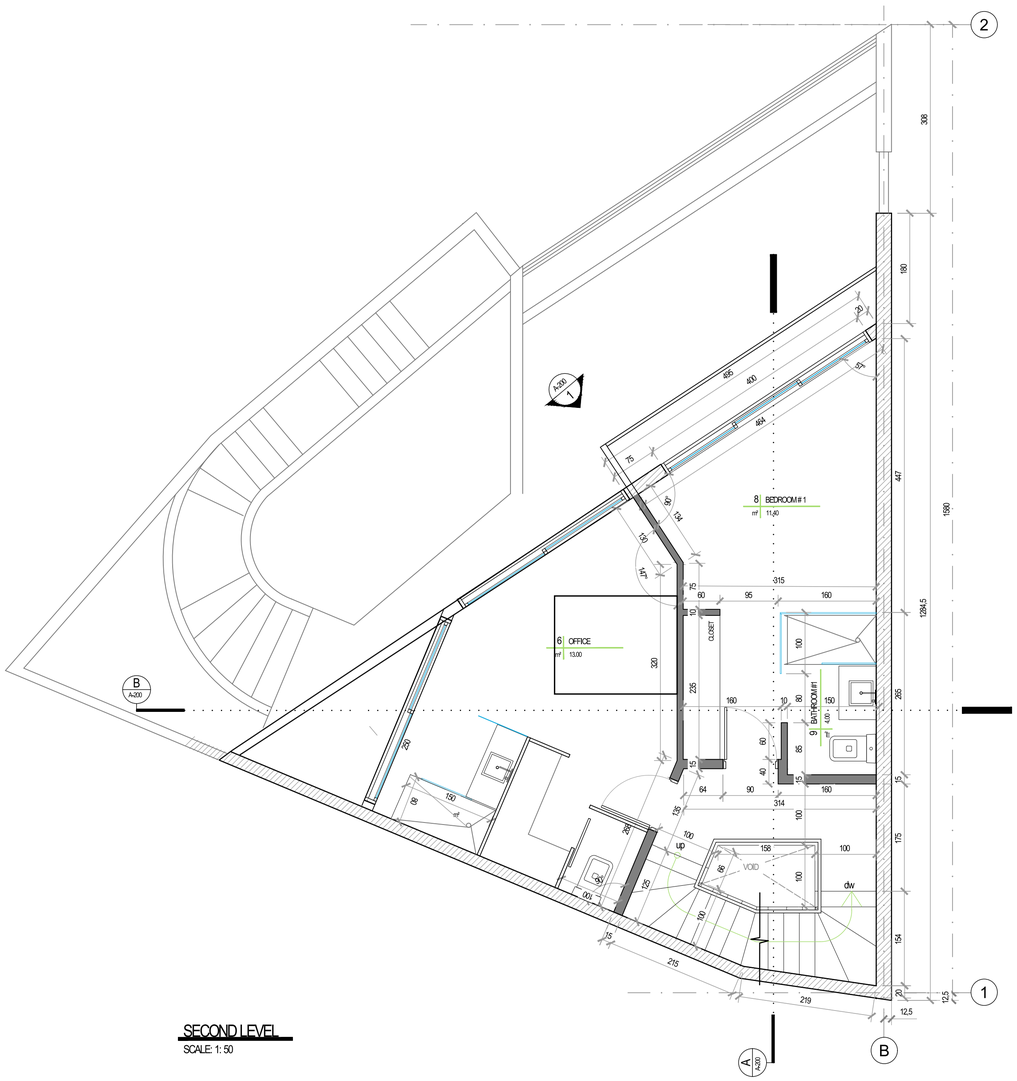

SECOND LEVEL
SCALE: 1: 50

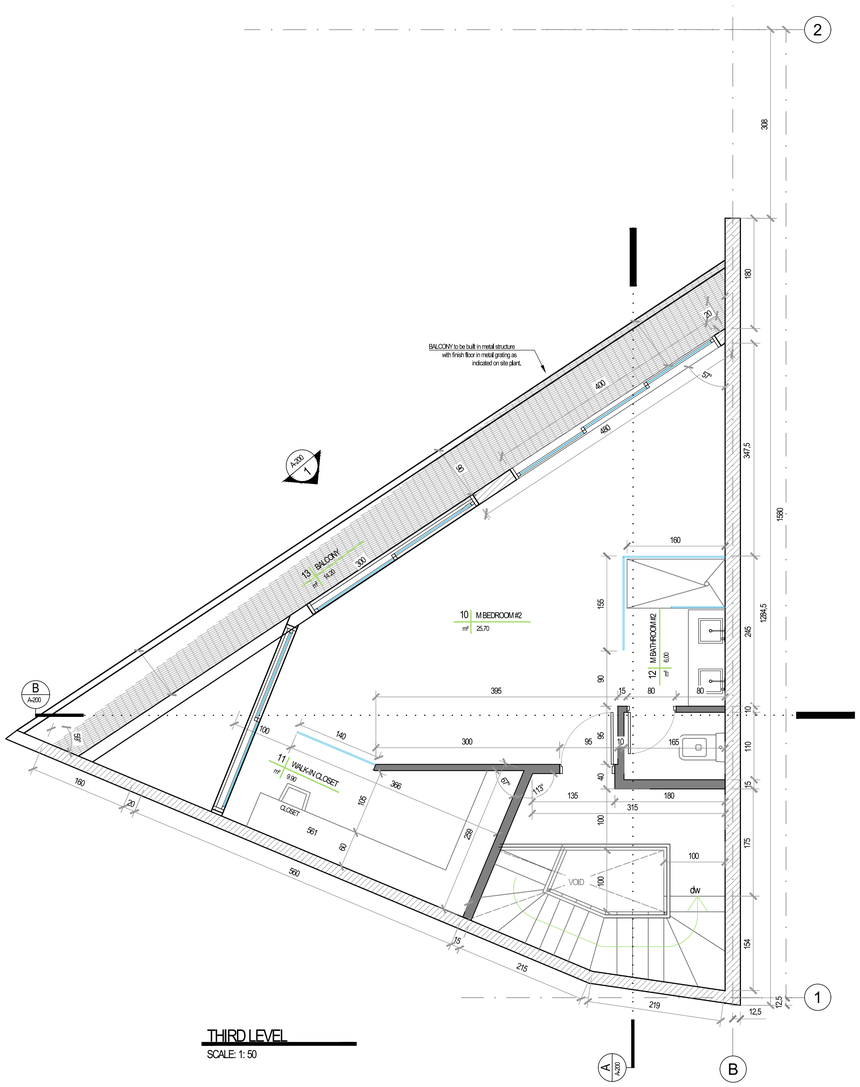

THIRD LEVEL
SCALE: 1: 50

Architects:

IXI DESIGN N.V

ARCHITECTS
CONSULTANTS
APPRAISERS

GENERAL NOTES:

1. DO NOT SCALE FROM DRAWINGS. WRITTEN DIMENSIONS TAKE PRECEDENCE OVER SCALED DIMENSIONS.

2. THE CONTRACTOR IS TO CHECK AND VERIFY ALL LEVELS DATUM AND DIMENSION. ANY DISCREPANCIES SHALL BE REPORTED IMMEDIATELY TO THE ARCHITECT.

3. ALL DIMENSIONS ARE IN CM UNLESS OTHERWISE INDICATED.

4.- THIS DRAWING IS TO BE READ IN CONJUNCTION WITH STRUCTURAL, MECHANICAL, ELECTRICAL AND/OR OTHER CONSULTANT'S DOCUMENTATION THAT IS APPLICABLE TO THE
PROJECT

5.- CONTOUR LEVELS ARE TAKEN FROM KADASTER DRAWING AND ARE EXPRESSED IN METERS UNLESS OTHERWISE SPECIFIED.

These documents and their contents are the property of the architect, and are issued only for the specific project noted below. Any reproductions, revisions, or modifications of these documents without the expressed written consent of the Architect is prohibited.

WALL LEYEND:

REINF. CONCRETE BLOCKS

DRY WALL

No.	Description	Date
0	Permit Issue	April/22

Client:

MATOMI Ltd.

Project Name:

TOWNHOUSES

Sheet Title:

FLOORPLANS
TH- TYPE A

Project number

Date APR/2022

Drawn by MB

Checked by KT

A-101

Scale 1:50 / 1:75